# SOUTH ELEVATION · SOFFIT GLOW BAND + DOWNLIGHTS

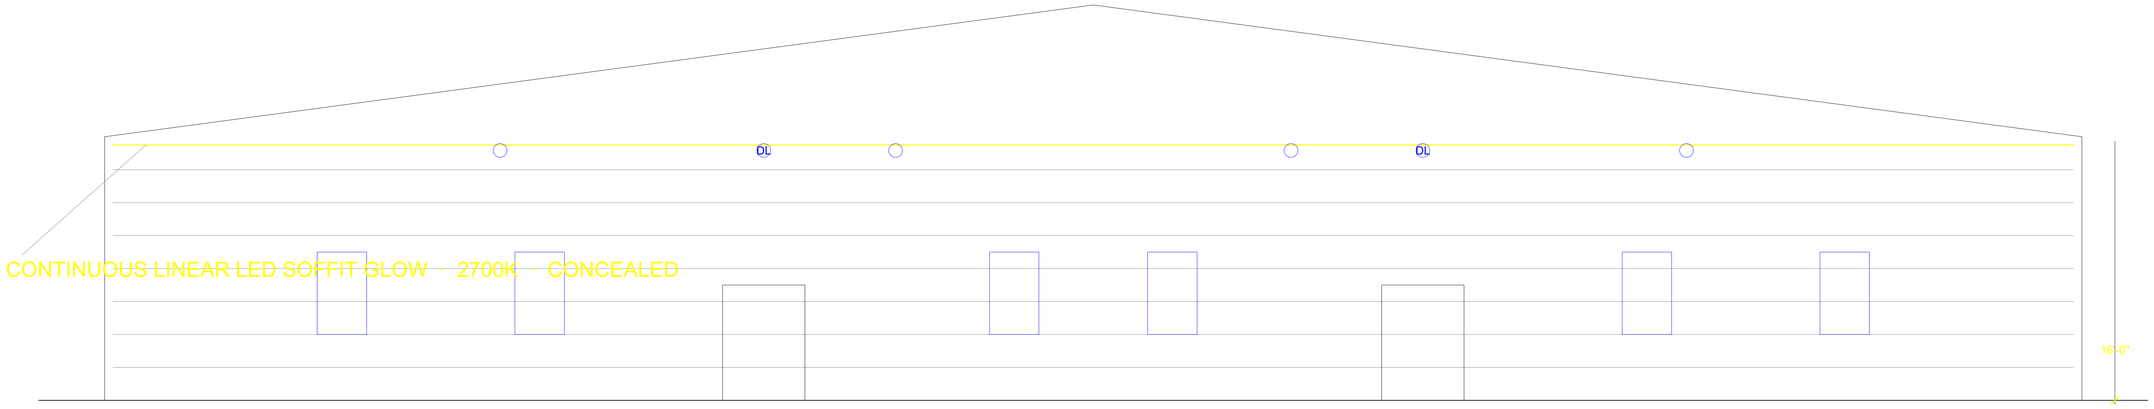


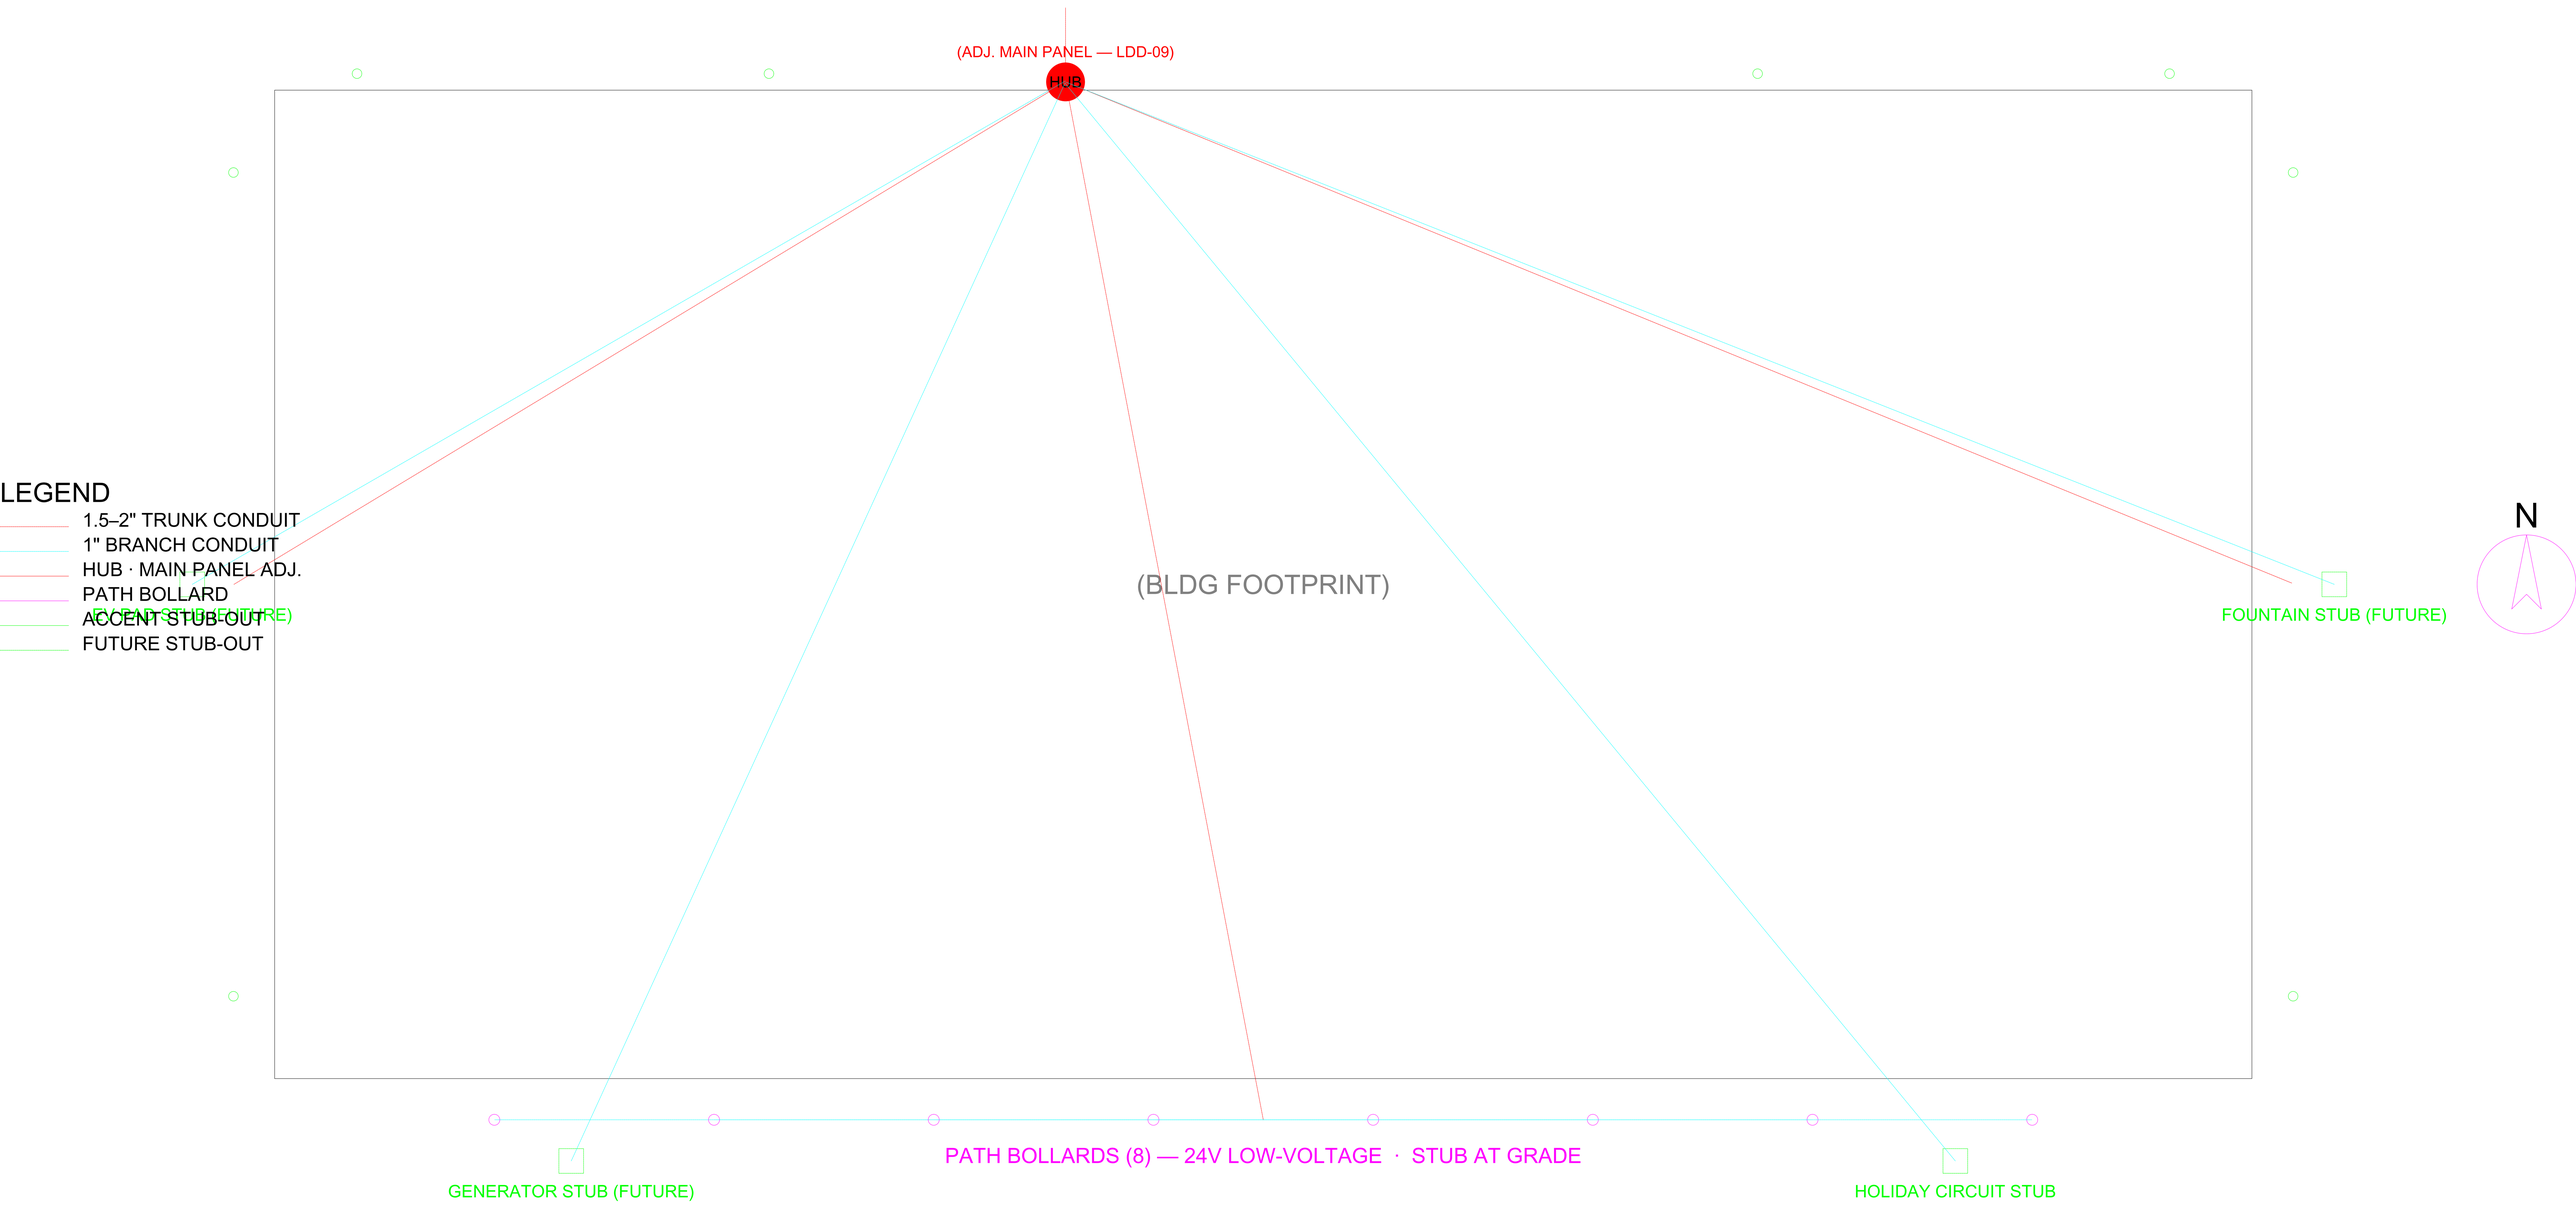


# SITE / FOUNDATION CONDUIT PLAN · RUN BEFORE SLAB POUR

BARNDOMINIUM — EXTERIOR LIGHTING

LDD-16 · EXTERIOR LIGHTING — ELEVATION + CONDUIT PLAN

SHEET A-216 SCALE 1/16" = 1'-0"

2026-05-17 BY SpicyRiceCakes